POR. TRACT 581

Tax Area Code
82-003

16-12

016-121-011-000
Lot 23, Block 08, Tract 581
10,777 sq ft

830 Sacramento Ave
Salton City, CA

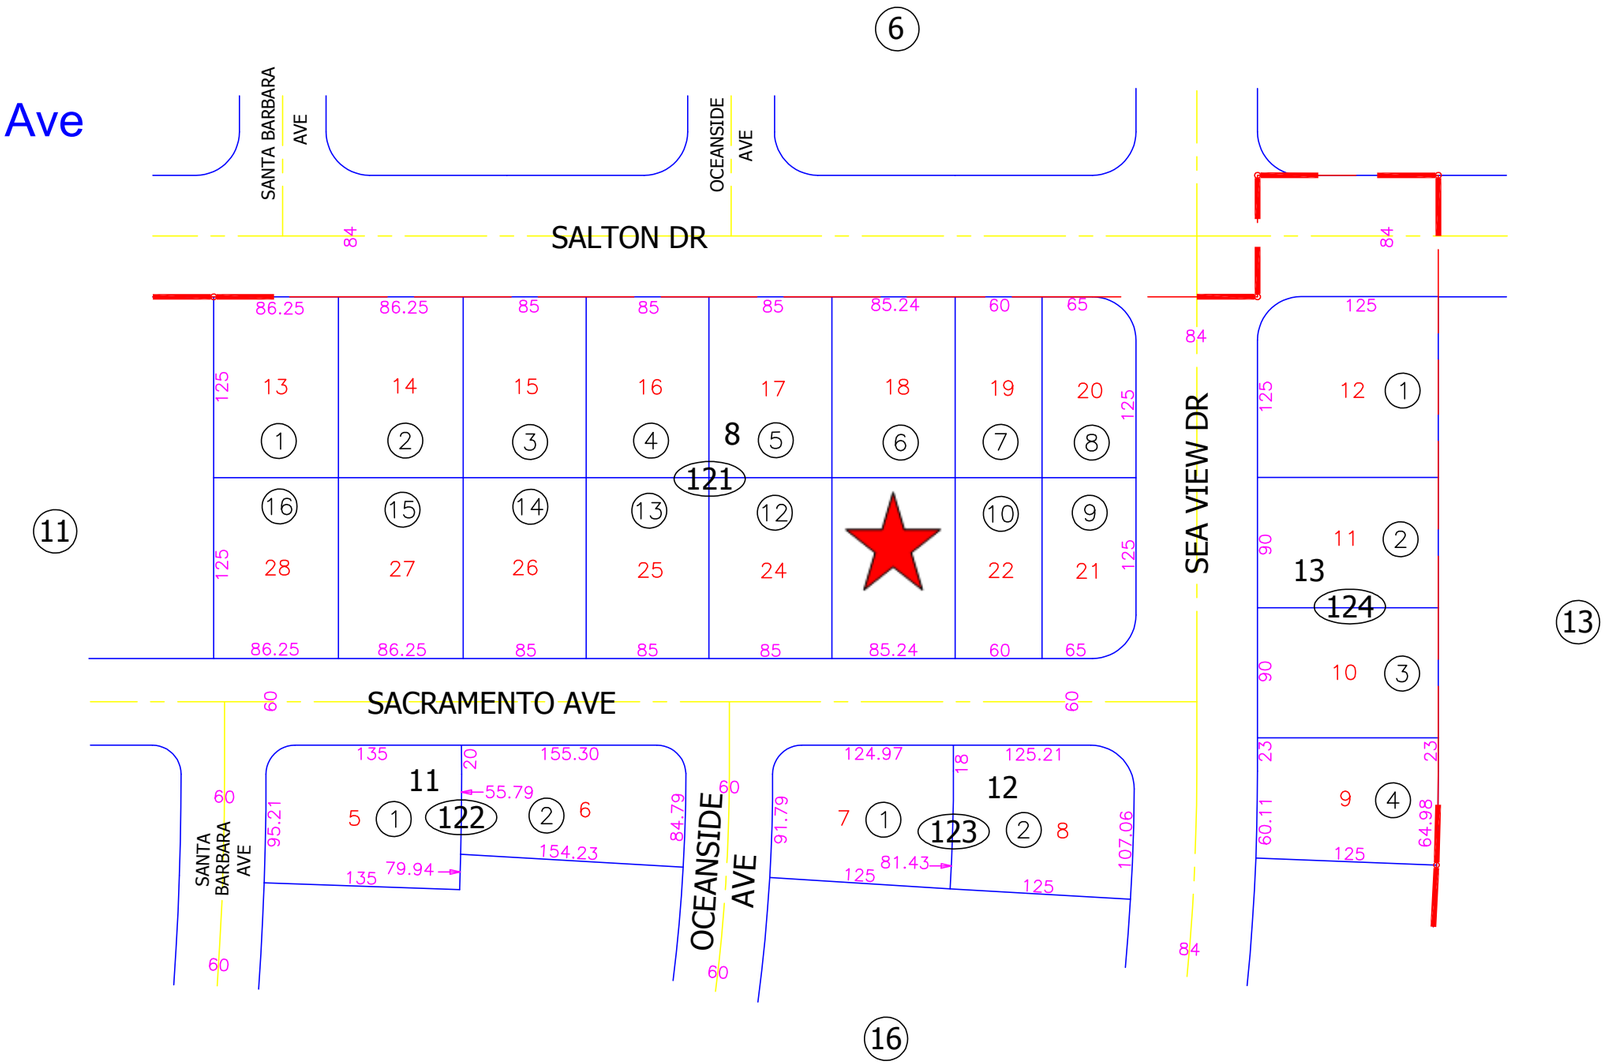

DISCLAIMER:
THIS IS NOT AN OFFICIAL MAP.
THIS MAP WAS CREATED FOR THE IMPERIAL COUNTY ASSESSOR, FOR THE SOLE PURPOSE OF AIDING IN THE PERFORMANCE OF THE DUTIES OF THE ASSESSOR. ANY ERRORS OR OMISSIONS IN THIS MAP ARE NOT THE RESPONSIBILITY OF THE COUNTY OF IMPERIAL OR THE ASSESSOR. (REV. & TAX. CODE SEC.327)

4-12-73 ED

Assessor's Map Bk.16-Pg.12
County of Imperial, Calif.