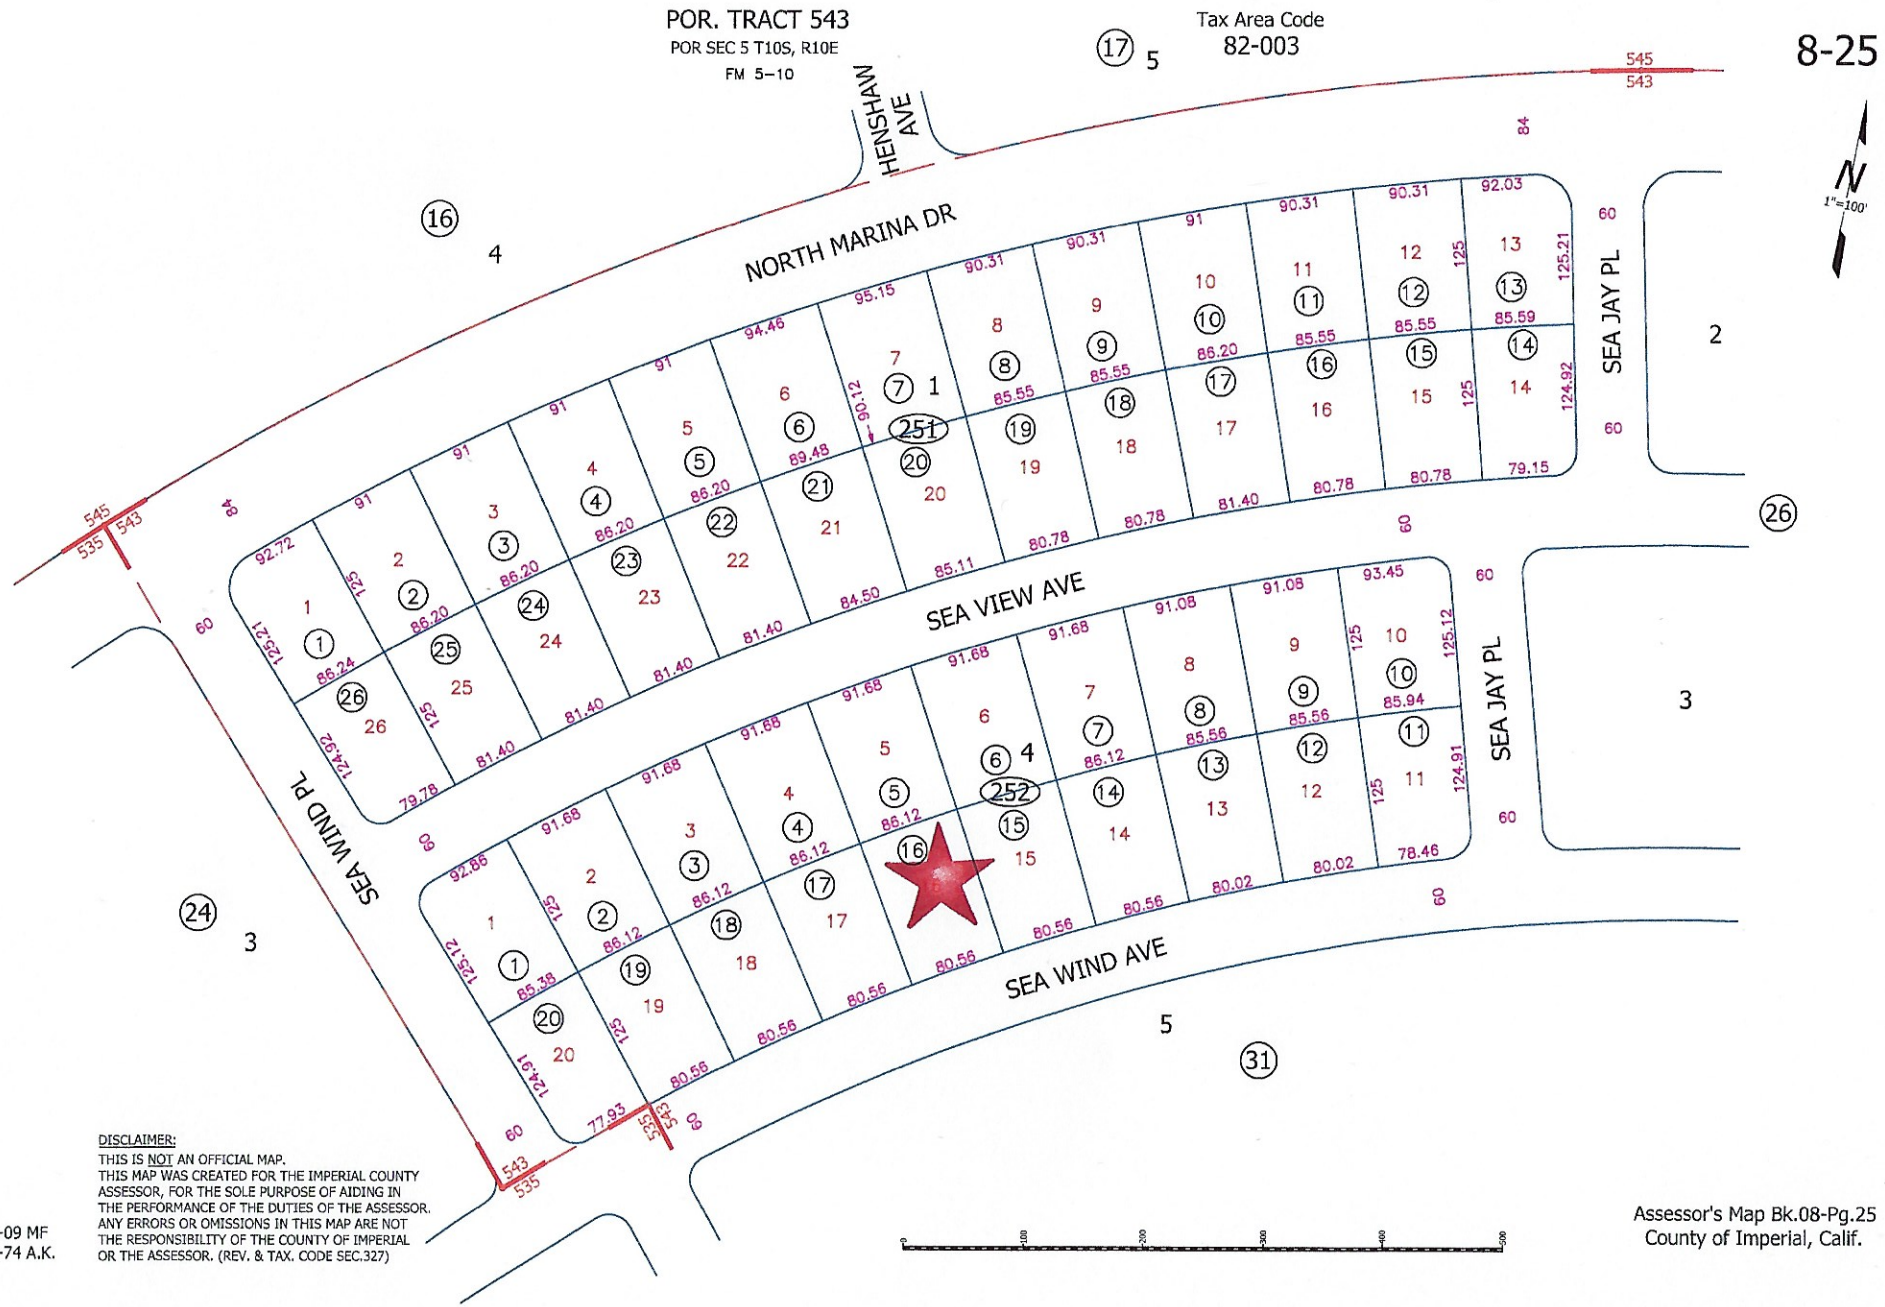
POR. TRACT 543
POR SEC 5 T10S, R10E
FM 5-10
Tax Area Code
82-003
8-25
HENSHAW AVE
NORTH MARINA DR
SEA JAY PL
SEA VIEW AVE
SEA WIND PL
SEA WIND AVE
SEA JAY PL
DISCLAIMER:
THIS IS NOT AN OFFICIAL MAP.
THIS MAP WAS CREATED FOR THE IMPERIAL COUNTY ASSESSOR, FOR THE SOLE PURPOSE OF AIDING IN THE PERFORMANCE OF THE DUTIES OF THE ASSESSOR. ANY ERRORS OR OMISSIONS IN THIS MAP ARE NOT THE RESPONSIBILITY OF THE COUNTY OF IMPERIAL OR THE ASSESSOR. (REV. & TAX. CODE SEC.327)
11-06-09 MF
12-05-74 A.K.
Assessor's Map Bk.08-Pg.25
County of Imperial, Calif.