POR. TRACT 737
SUB. POR. OF SEC. 30 & 31 T.10 S., R.10 E.
F.M.9–70

Tax Area Code
82-003 MPR

17-81

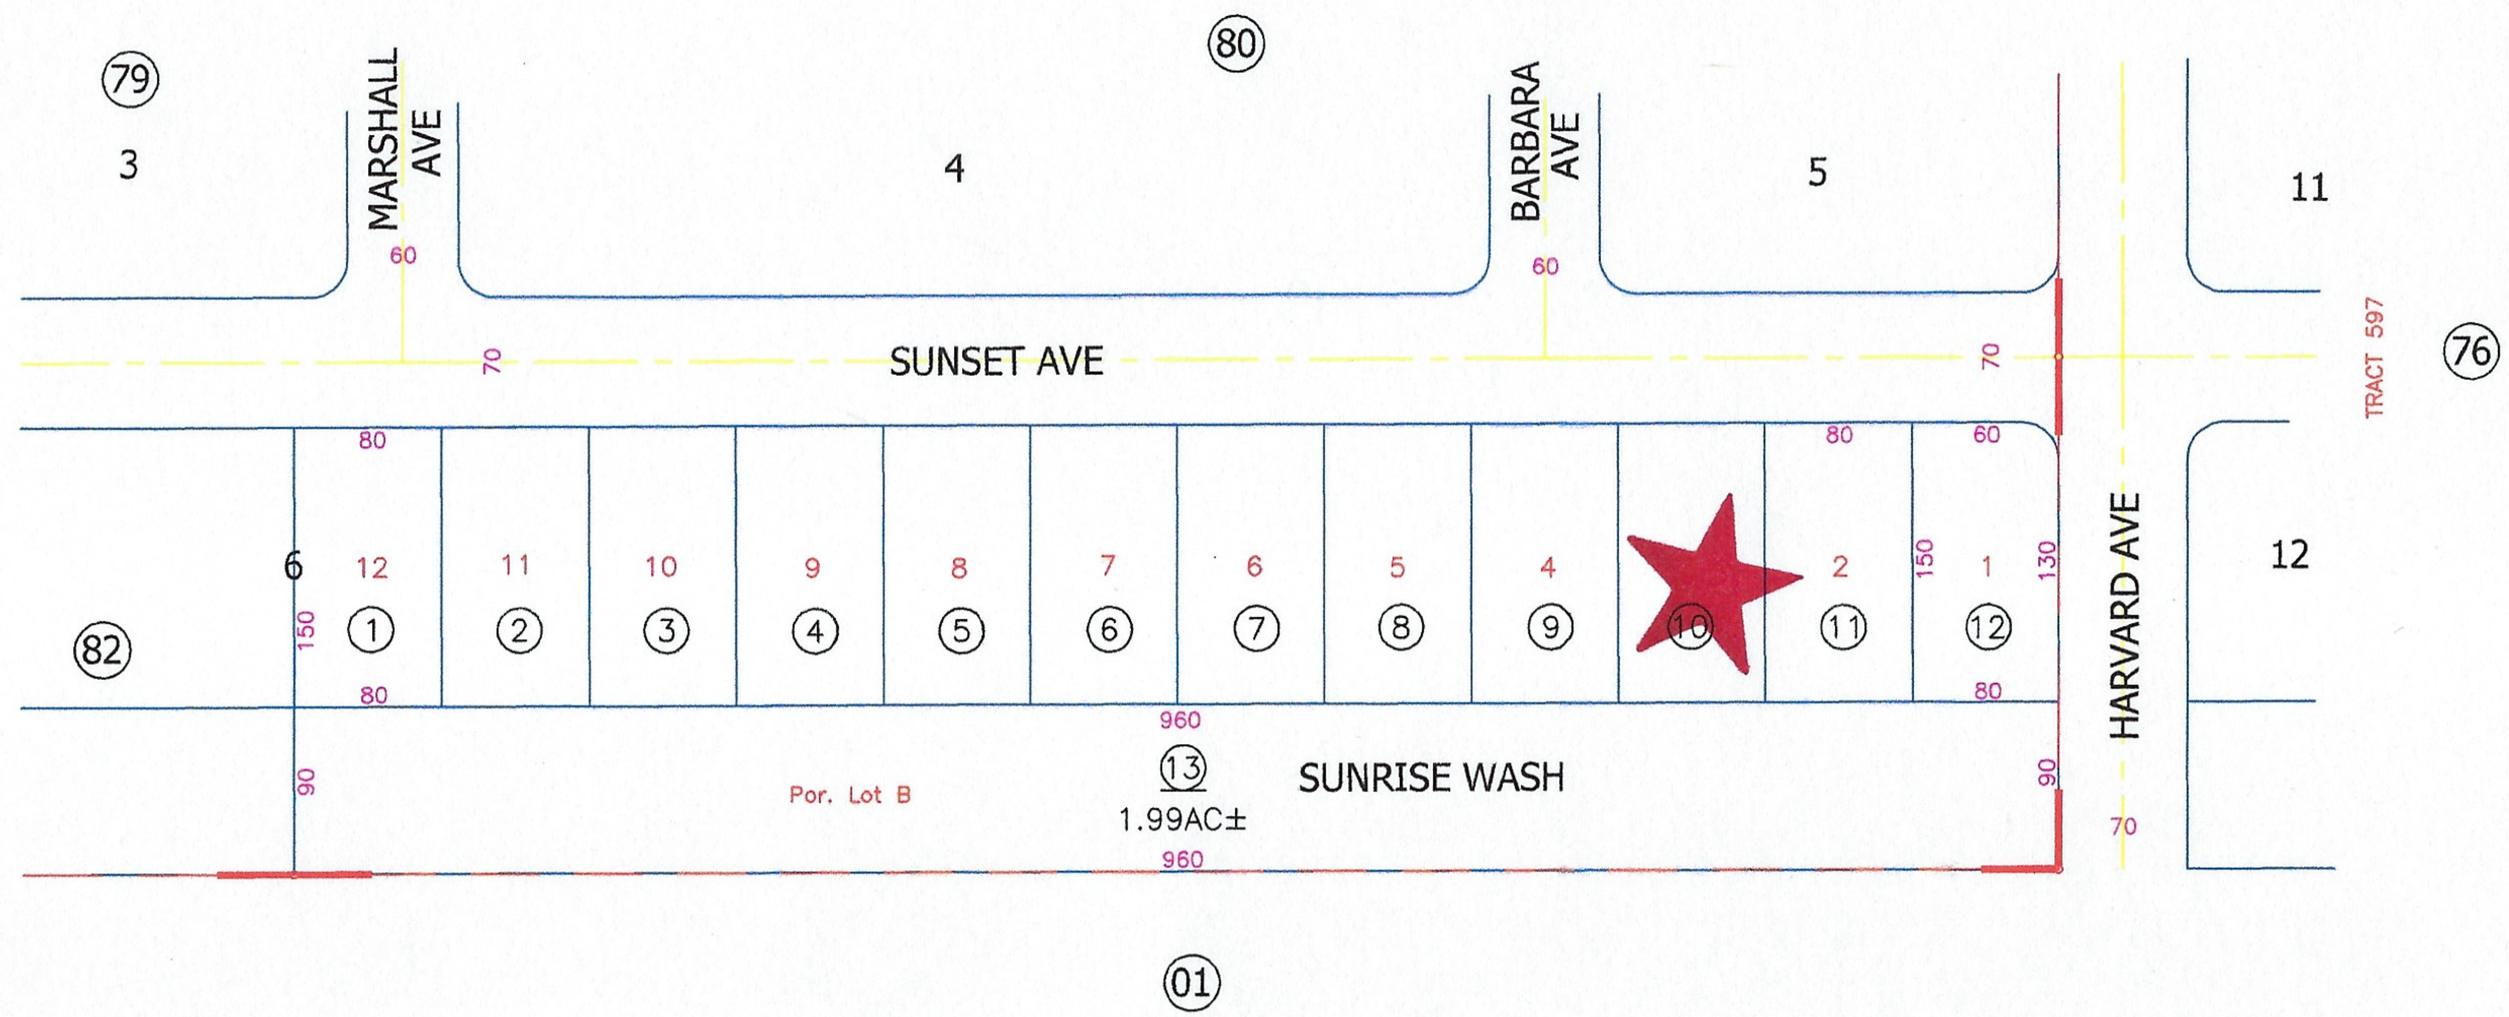

DISCLAIMER:
THIS IS NOT AN OFFICIAL MAP.
THIS MAP WAS CREATED FOR THE IMPERIAL COUNTY ASSESSOR, FOR THE SOLE PURPOSE OF AIDING IN THE PERFORMANCE OF THE DUTIES OF THE ASSESSOR. ANY ERRORS OR OMISSIONS IN THIS MAP ARE NOT THE RESPONSIBILITY OF THE COUNTY OF IMPERIAL OR THE ASSESSOR. (REV. & TAX. CODE SEC.327)

From 17-01
12-22-64 R.M.

Assessor's Map Bk.17-Pg.81
County of Imperial, Calif.