010-392-007-000
Lot 22, Block 13, Tract 540
10,390 sq. ft.
(85.90x125.26) x (80.33x125.26)

2545 S. Marina Dr
Salton City, CA

POR. TRACT 540

Tax Area Code
82-003

10-39

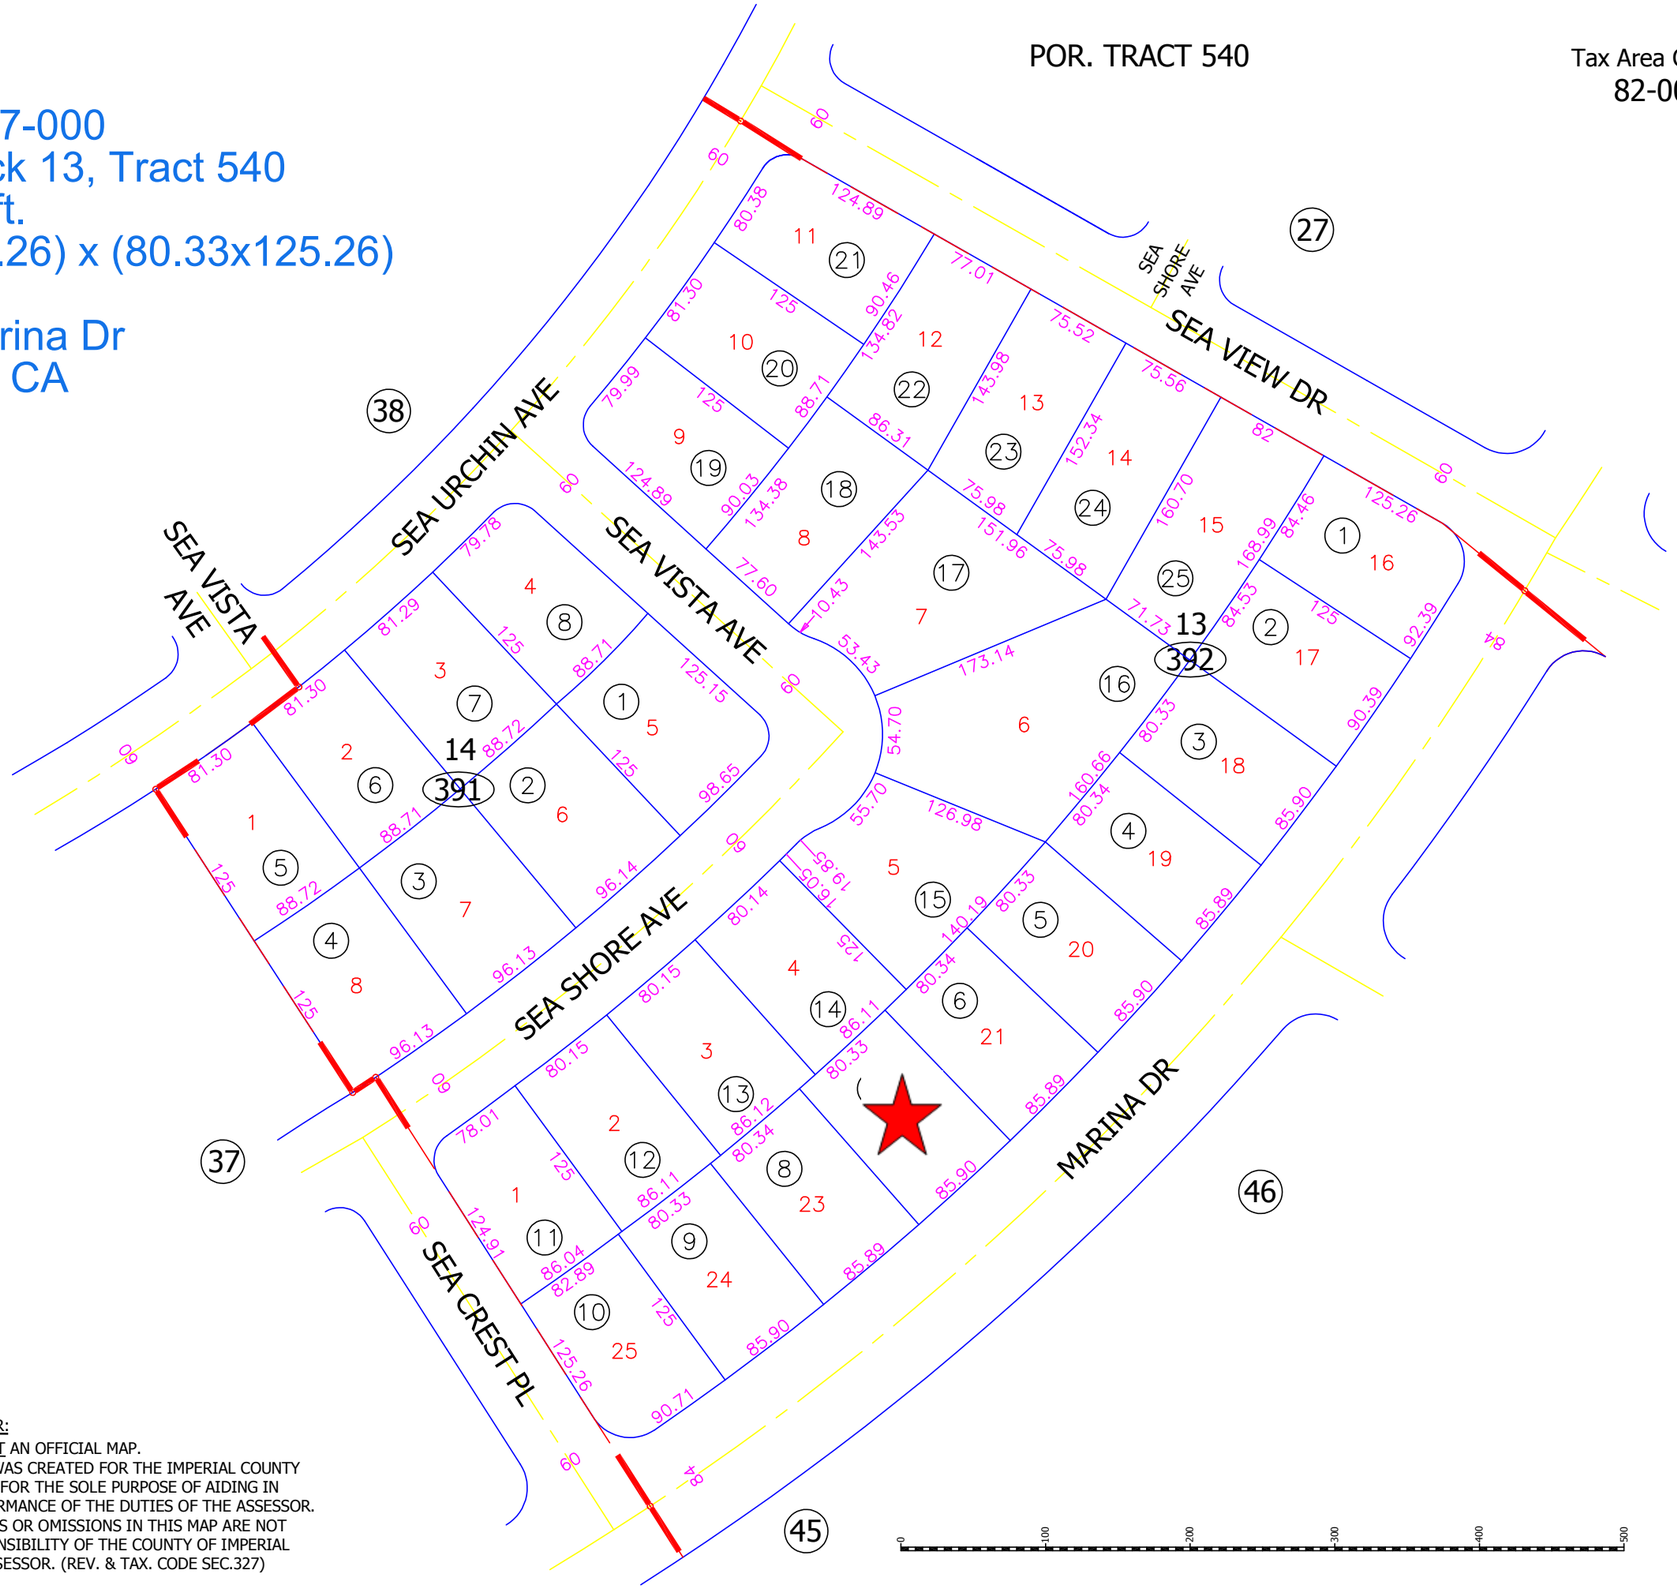

DISCLAIMER:
THIS IS NOT AN OFFICIAL MAP.
THIS MAP WAS CREATED FOR THE IMPERIAL COUNTY ASSESSOR, FOR THE SOLE PURPOSE OF AIDING IN THE PERFORMANCE OF THE DUTIES OF THE ASSESSOR. ANY ERRORS OR OMISSIONS IN THIS MAP ARE NOT THE RESPONSIBILITY OF THE COUNTY OF IMPERIAL OR THE ASSESSOR. (REV. & TAX. CODE SEC.327)

Assessor's Map Bk.10-Pg.39
County of Imperial, Calif.